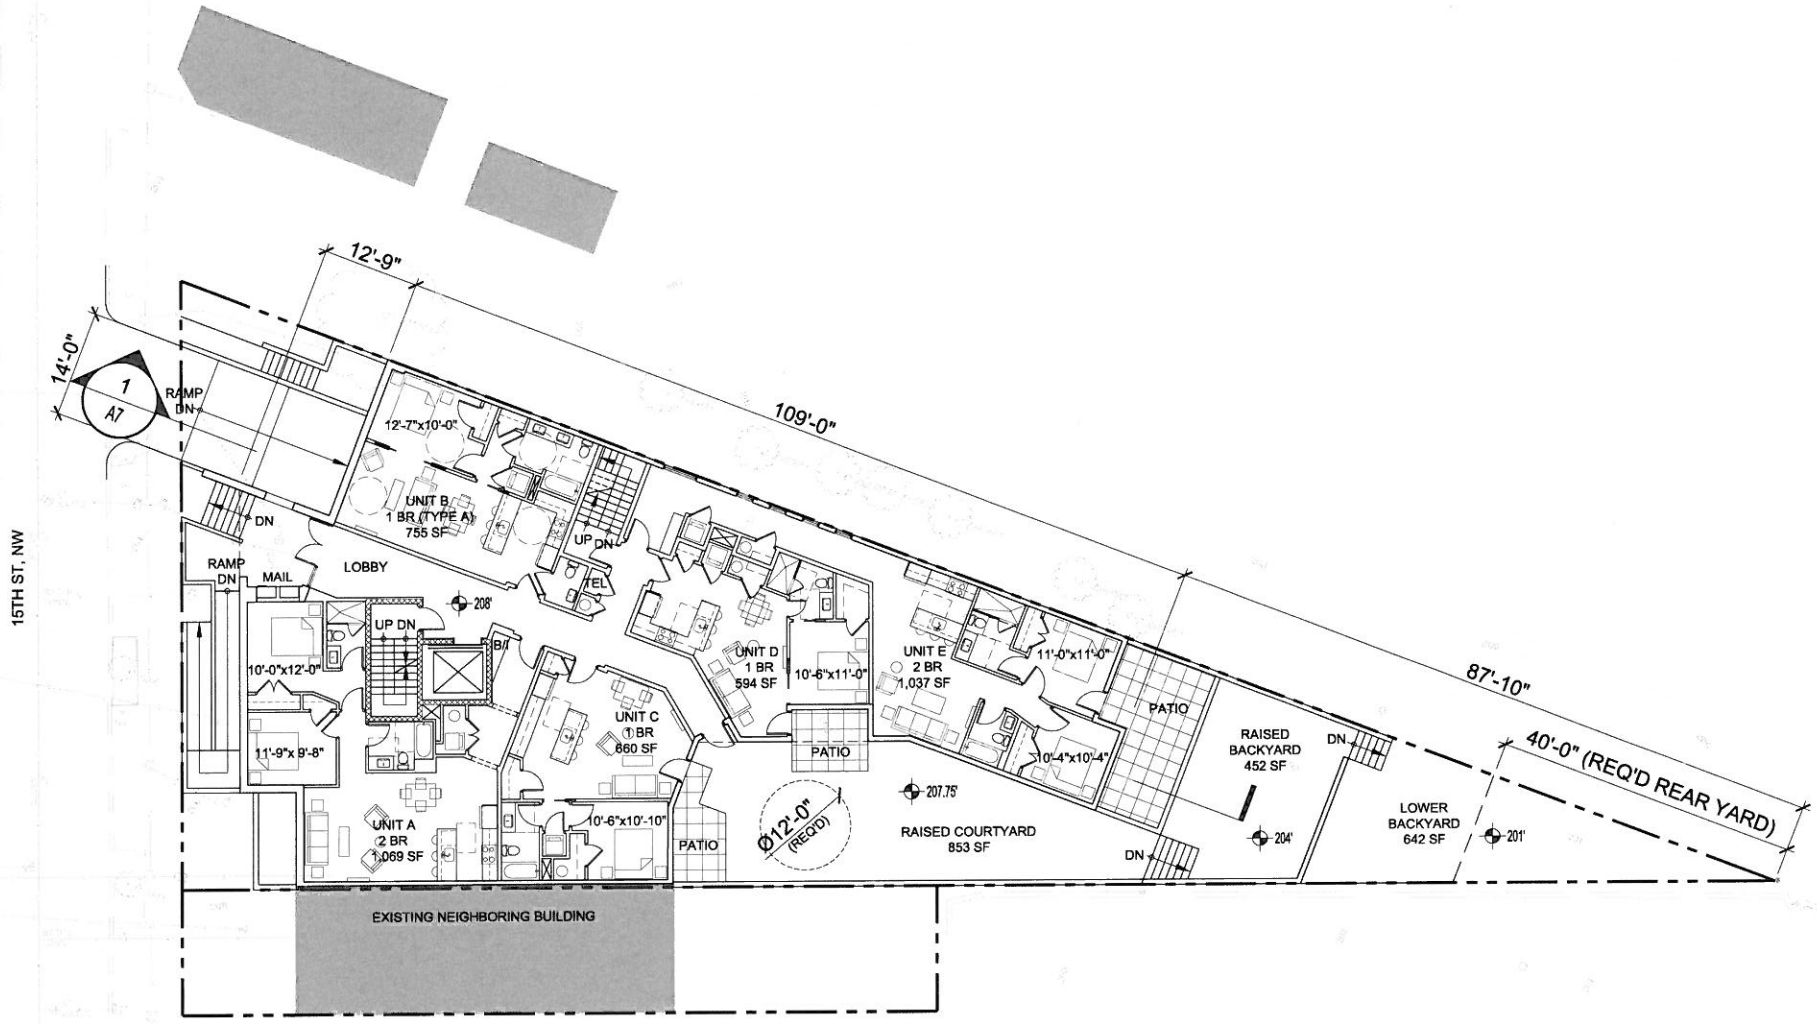

CAPITAL CITY REAL ESTATE

SITE PLAN

1/16" = 1'-0"

3033-35 15TH ST, NW

APRIL 08, 2014

© 2014 - Bonstra | Haresign Architects

A0

Bonstra | Haresign ARCHITECTS

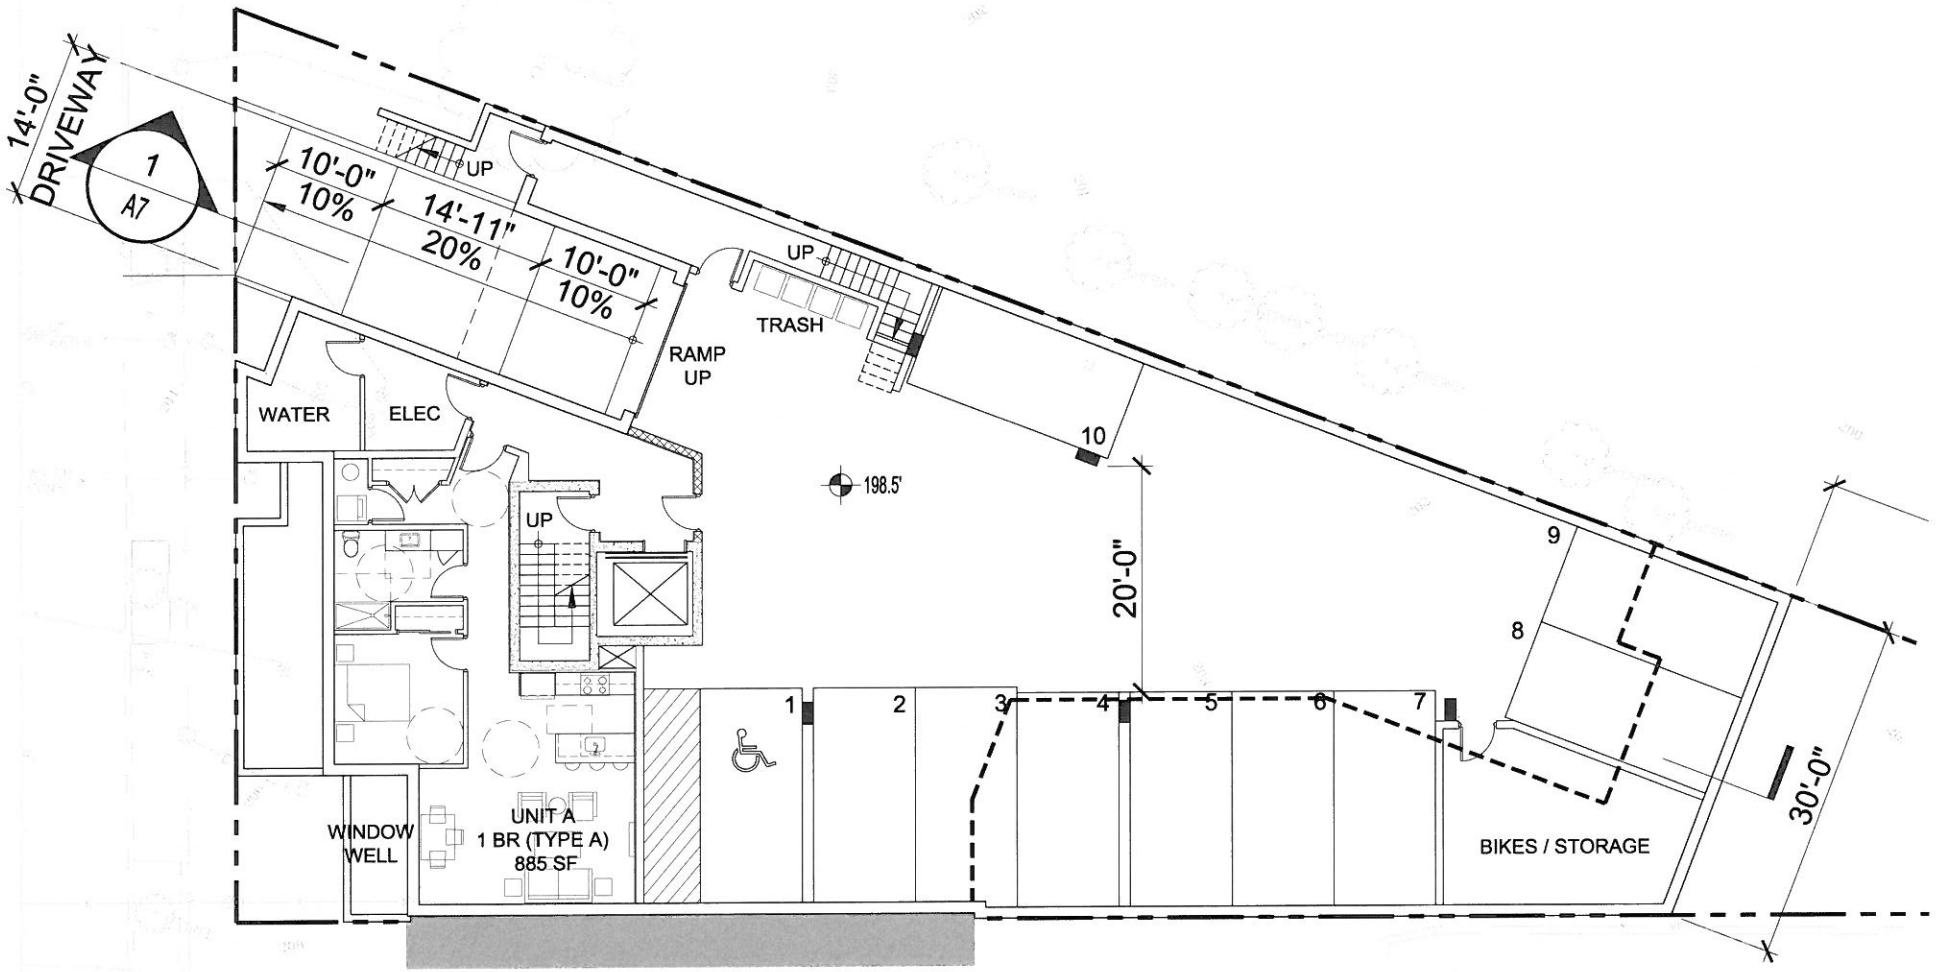

CAPITAL CITY REAL ESTATE

CELLAR PLAN

3/32" = 1'-0"

3033-35 15TH ST, NW

APRIL 08, 2014

© 2014 - Bonstra | Haresign Architects

A1

Bonstra | Haresign ARCHITECTS

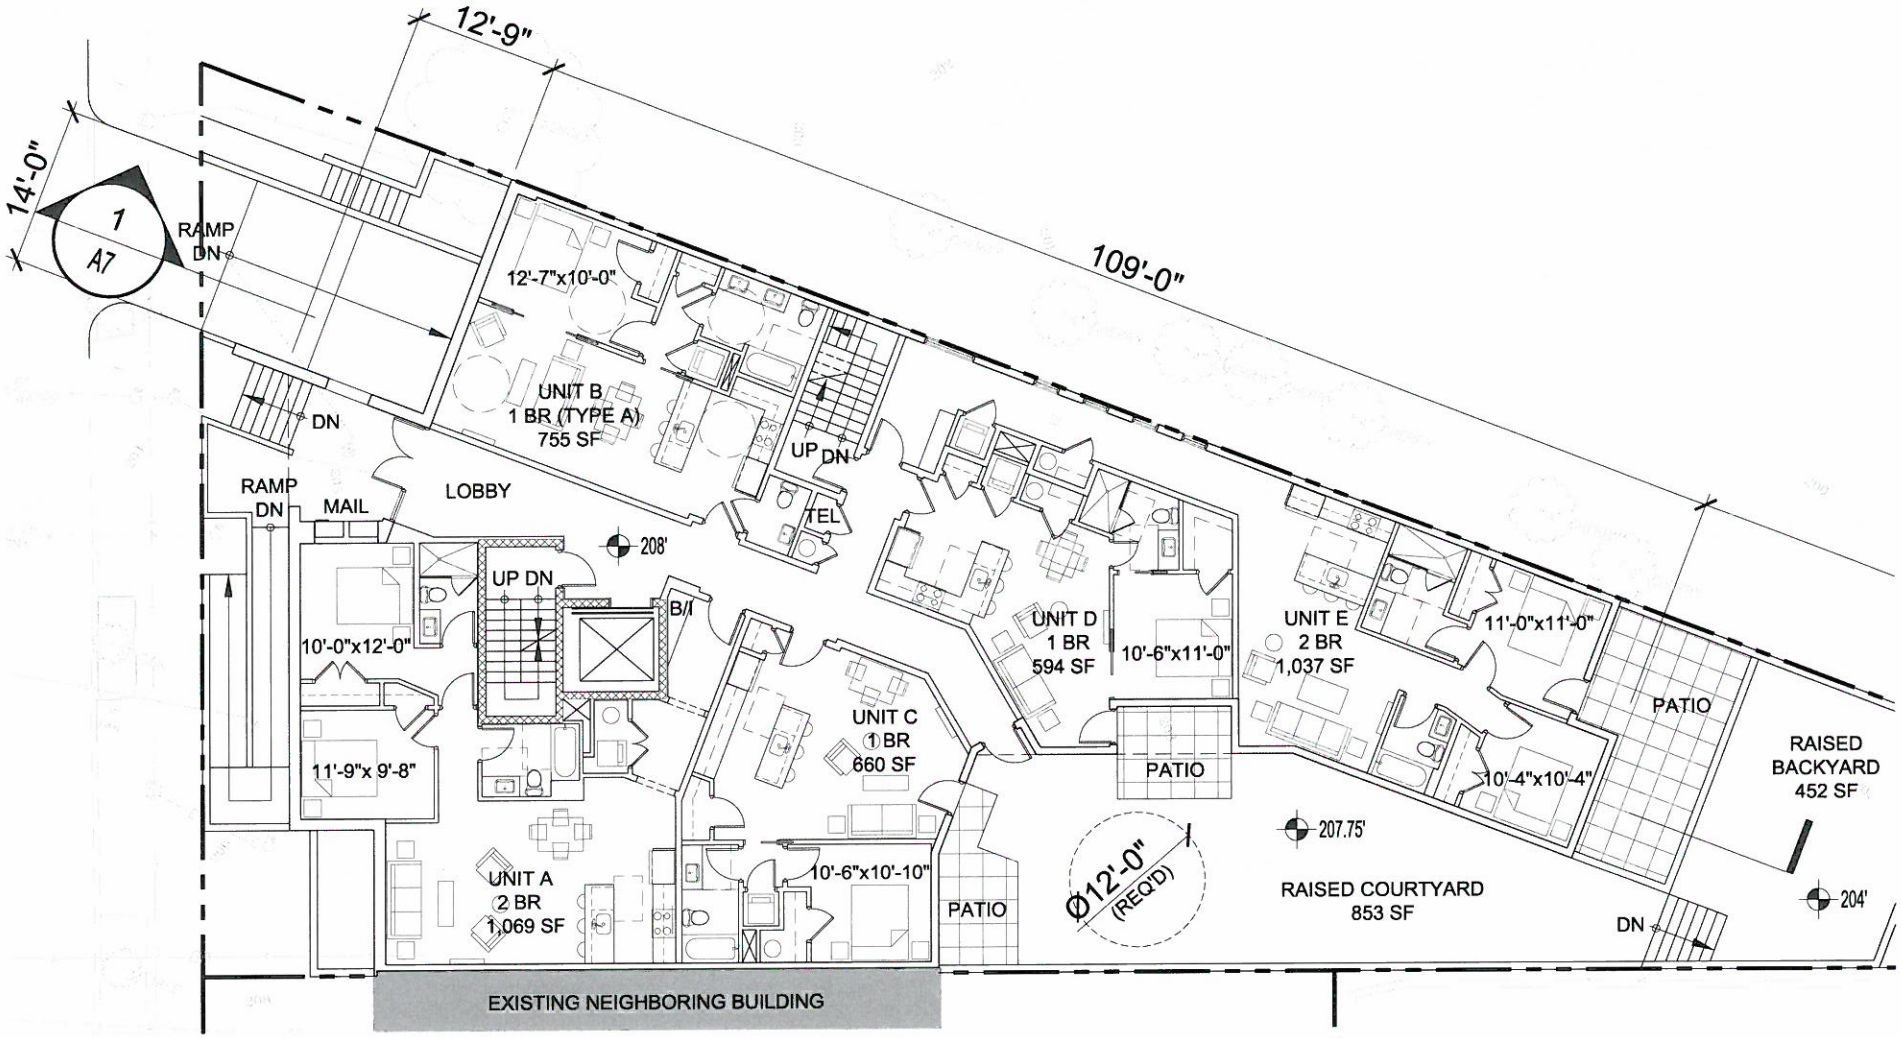

CAPITAL CITY REAL ESTATE

GROUND FLOOR PLAN

3033-35 15TH ST, NW

APRIL 08, 2014

3/32" = 1'-0"

© 2014 - Bonstra | Haresign Architects

A2

Bonstra | Haresign ARCHITECTS

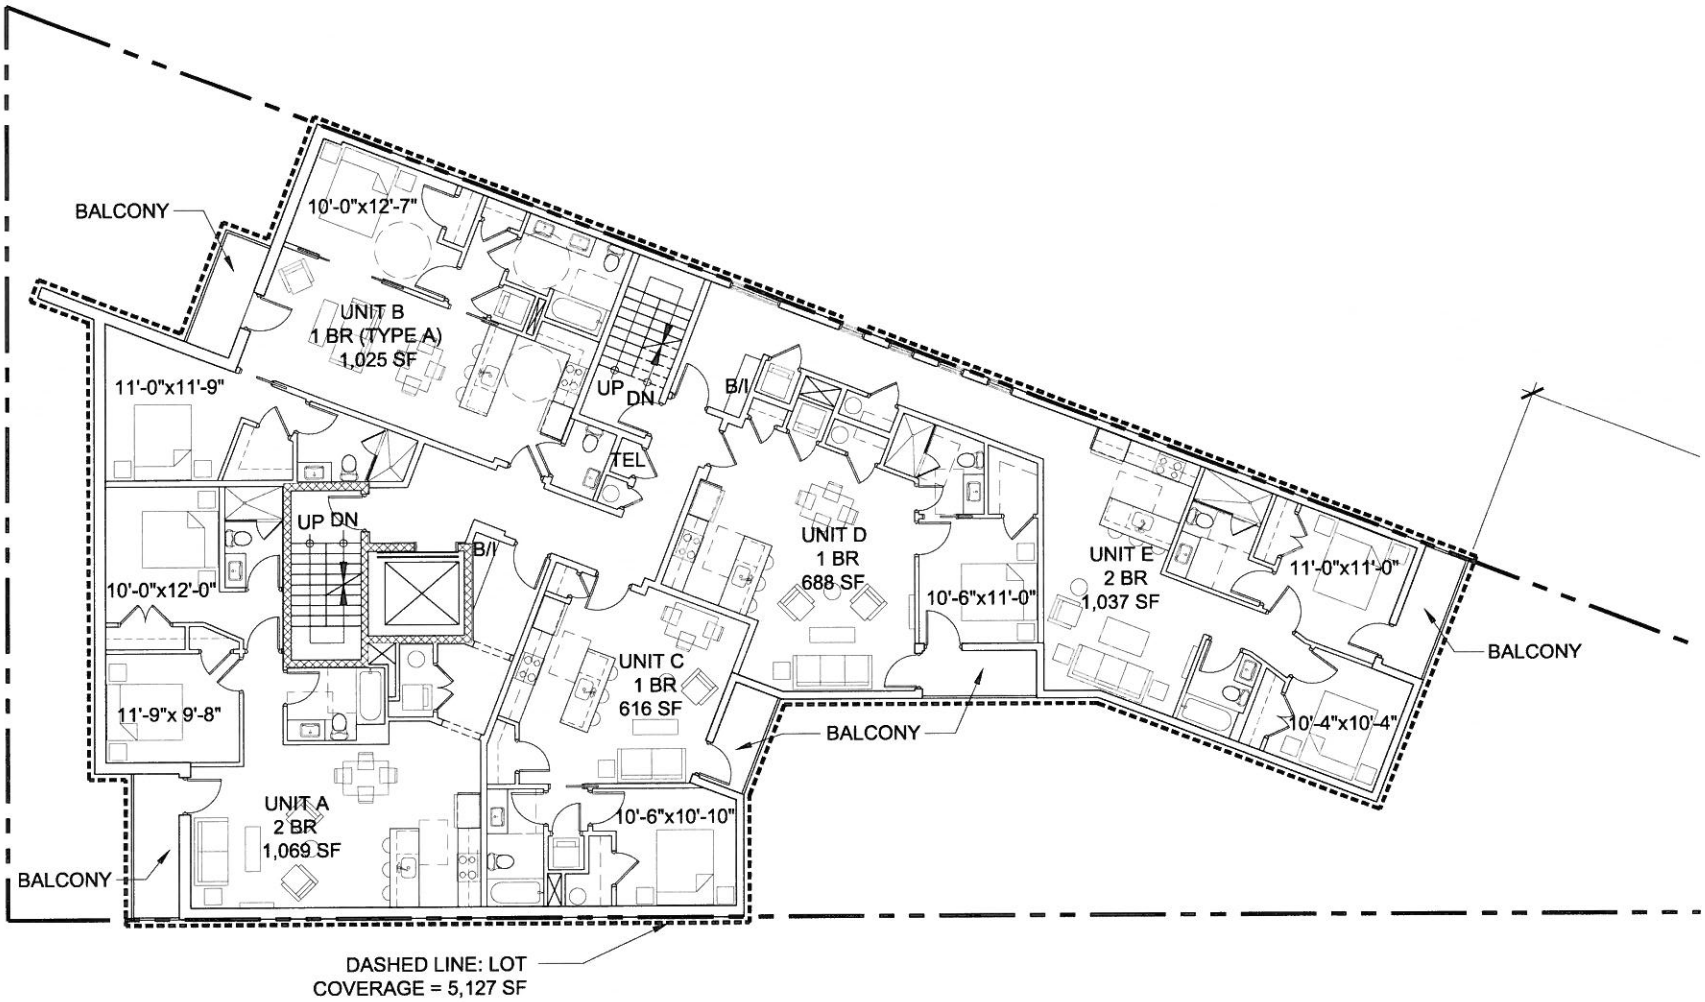

CAPITAL CITY REAL ESTATE

TYPICAL FLOOR PLAN

3/32" = 1'-0"

3033-35 15TH ST, NW

APRIL 08, 2014

© 2014 - Bonstra | Haresign Architects

A3

Bonstra | Haresign ARCHITECTS

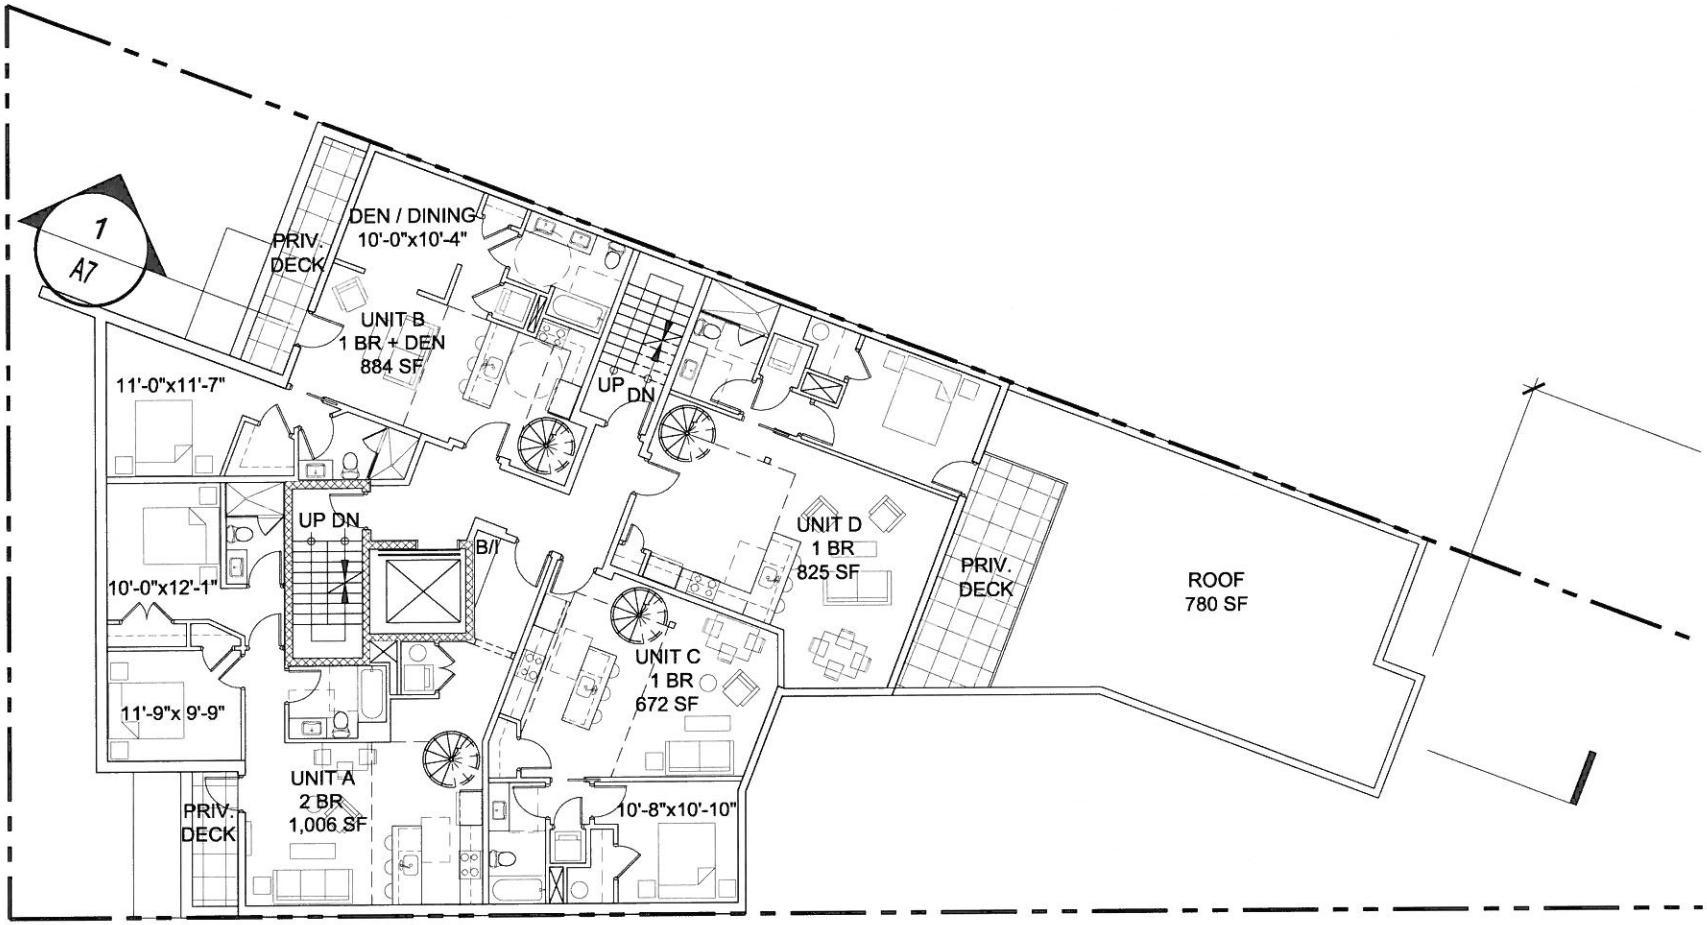

CAPITAL CITY REAL ESTATE

FOURTH FLOOR PLAN

3/32" = 1'-0"

3033-35 15TH ST, NW

APRIL 08, 2014

© 2014 - Bonstra | Haresign Architects

A4

Bonstra | Haresign ARCHITECTS

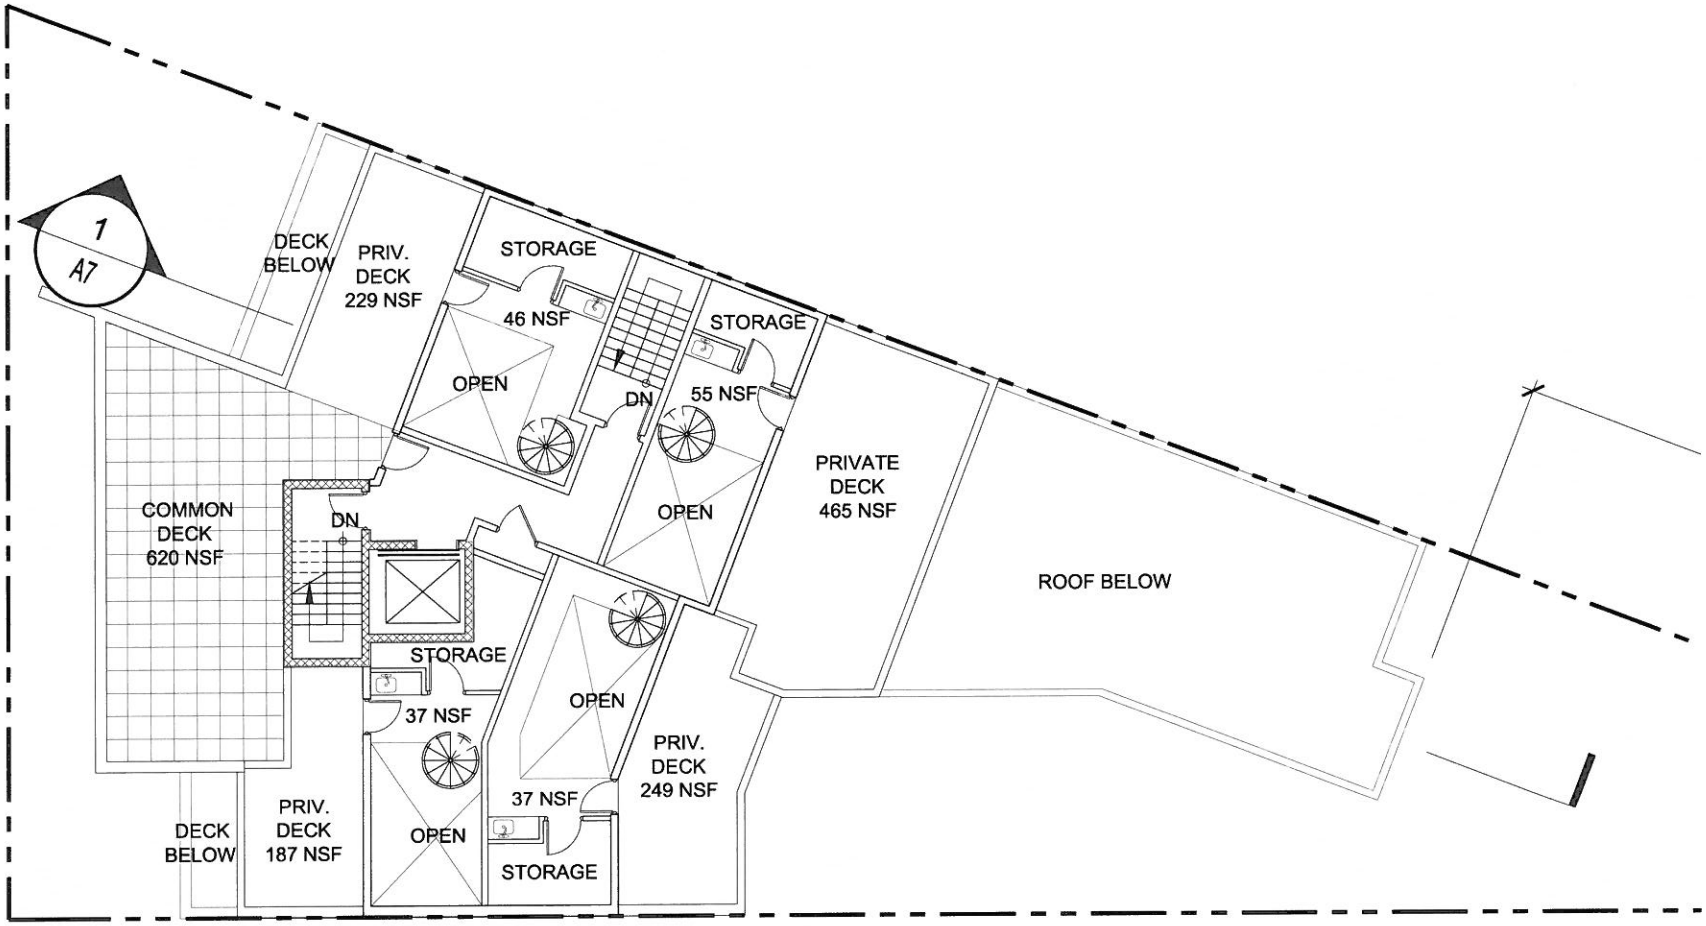

CAPITAL CITY REAL ESTATE

PENTHOUSE PLAN

3033-35 15TH ST, NW

APRIL 08, 2014

© 2014 - Bonstra | Haresign Architects

3/32" = 1'-0"

A5

Bonstra | Haresign ARCHITECTS

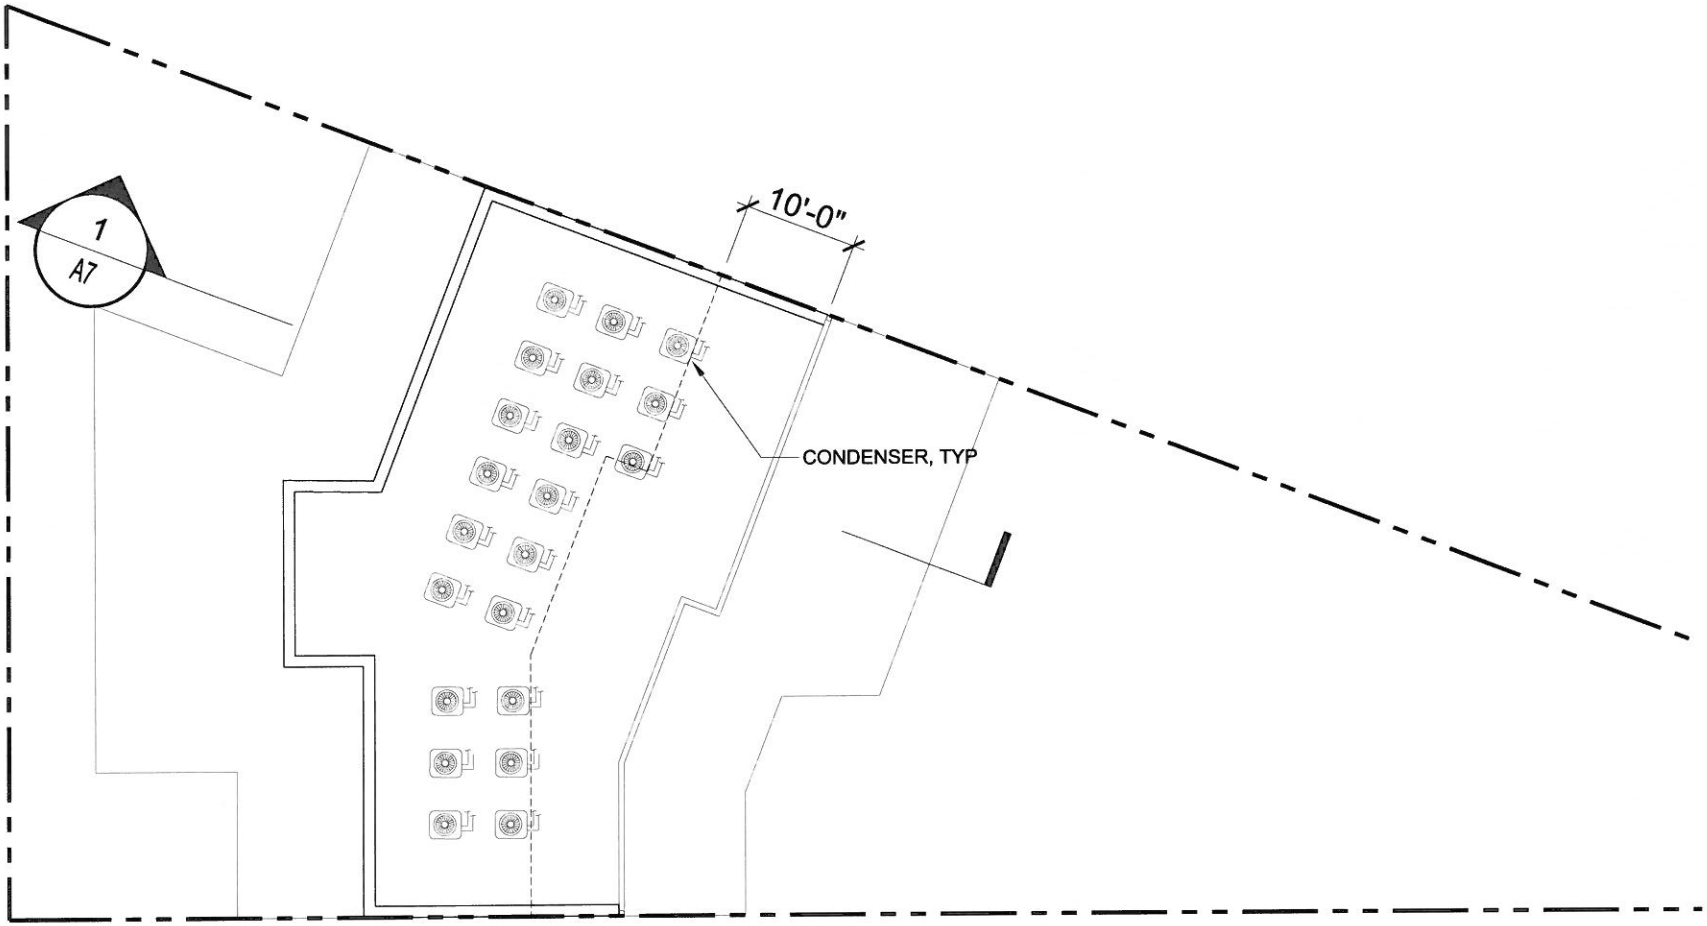

CAPITAL CITY REAL ESTATE

APRIL 08, 2014

© 2014 - Bonstra | Haresign Architects

ROOF PLAN

3/32" = 1'-0"

3033-35 15TH ST, NW

Bonstra | Haresign ARCHITECTS

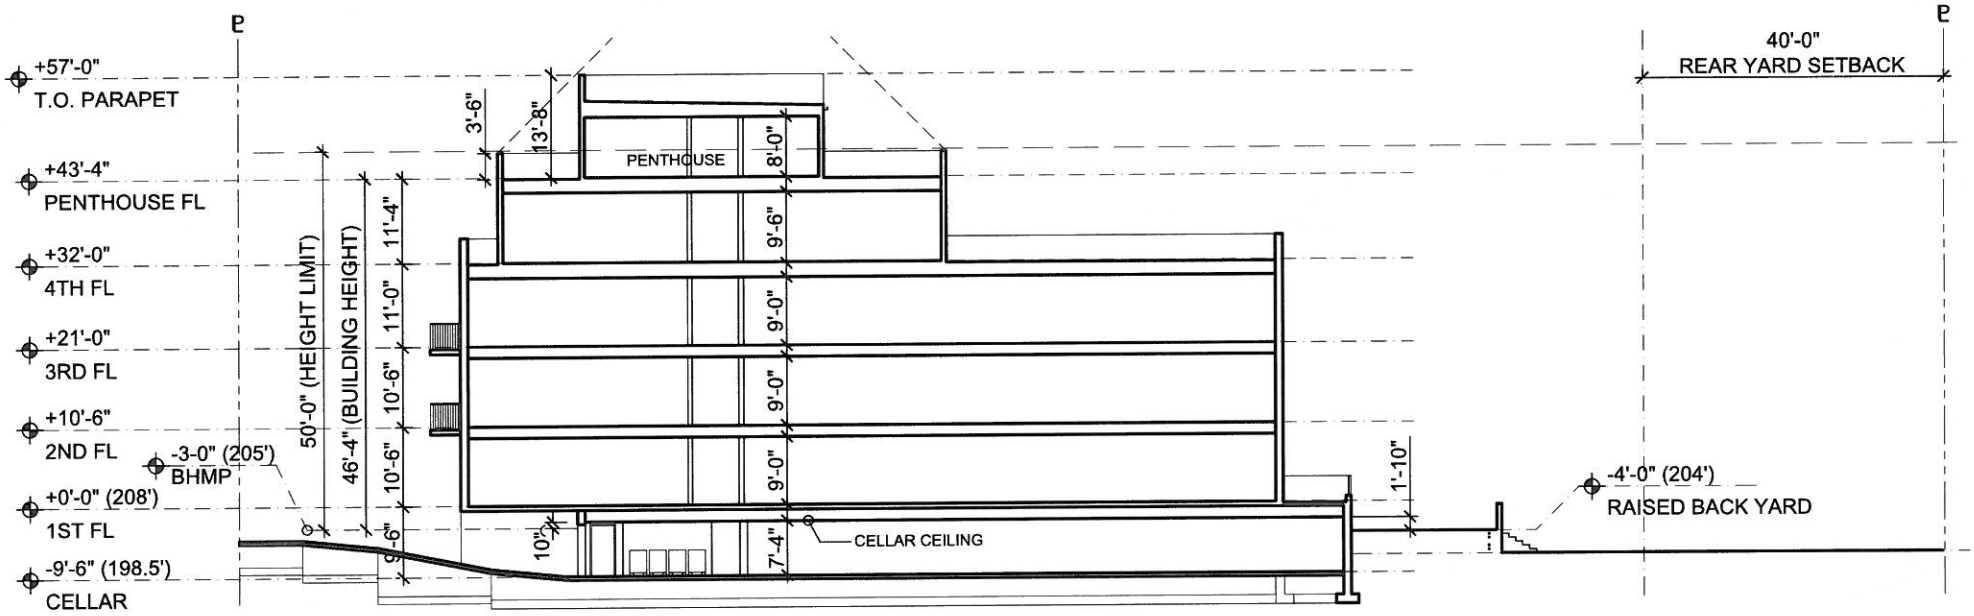

0' 8' 16' 32'

SCALE: 1/16" = 1'-0"

CAPITAL CITY REAL ESTATE

BUILDING SECTION

1/16" = 1'-0"

3033-35 15TH ST, NW

APRIL 8, 2014

© 2014 - Bonstra | Haresign Architects

A7

Bonstra | Haresign ARCHITECTS